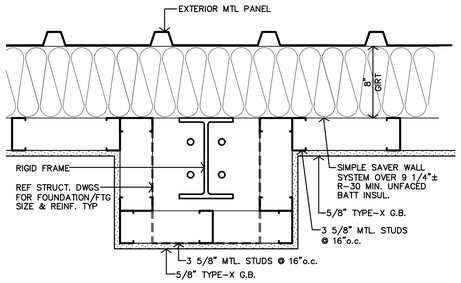

F DETAIL @ COLUMN
1 1/2"=1'-0" OFFICE

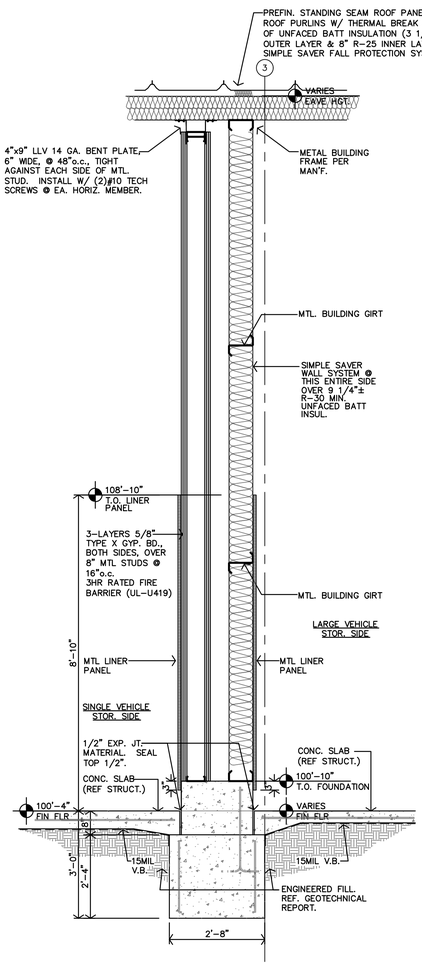

E TYP. WALL SECTION
1/2"=1'-0"

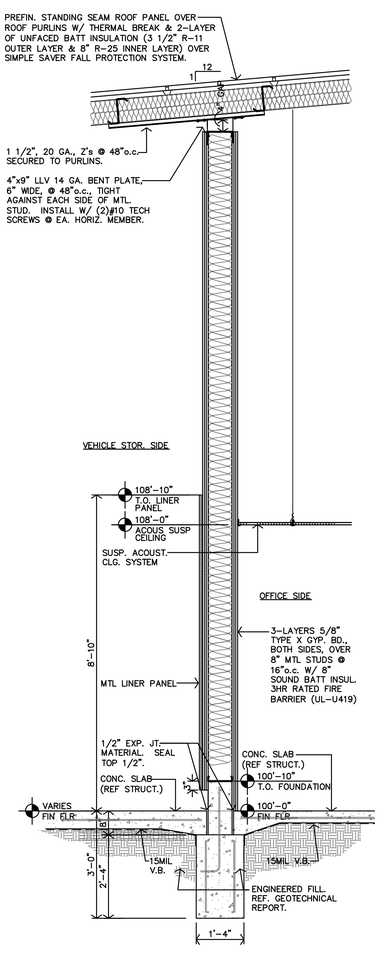

D TYP. WALL SECTION
1/2"=1'-0"

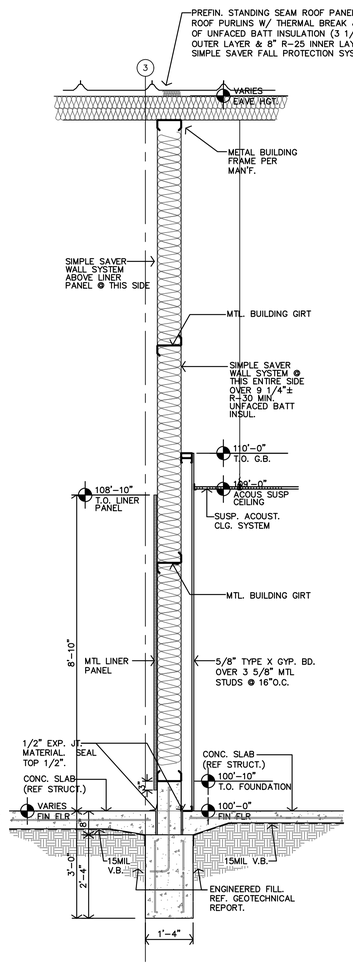

C TYP. WALL SECTION
1/2"=1'-0"

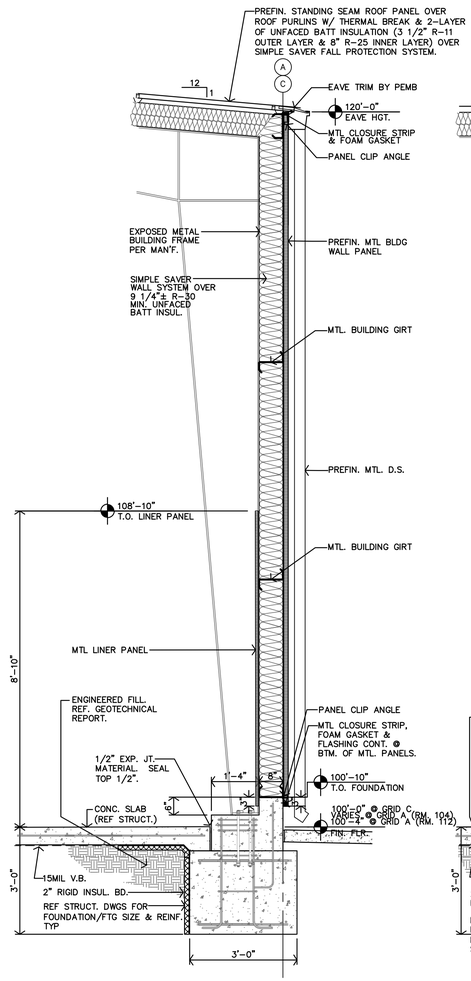

B TYP. WALL SECTION
1/2"=1'-0"

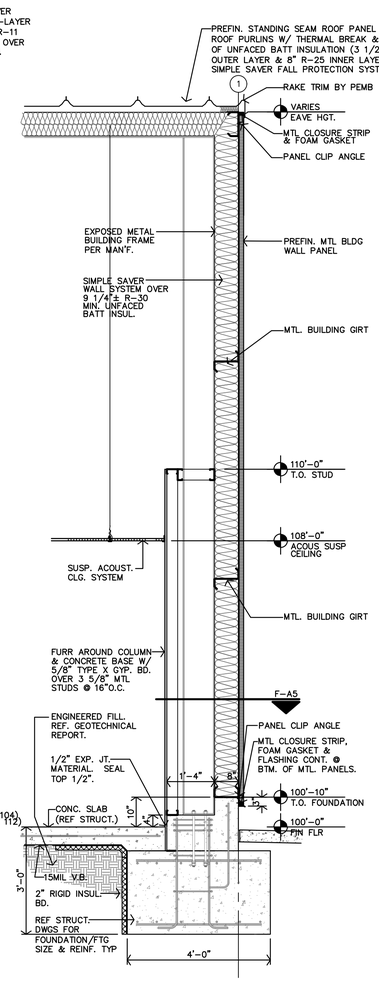

A TYP. WALL SECTION
1/2"=1'-0"

Architects Planners Designers
1800 Wyandotte St. Suite 102
Kansas City, MO 64108
jgr@jgrarchitects.com
730 N. Ninth
P.O. BOX 2928
Salina, KS 67402
785.827.0386
JONES GILLAM RENZ

JGR #: **20-3105**

PRELIMINARY DRAWING NOT FOR CONSTRUCTION

DEPARTMENT OF ADMINISTRATION
OFFICE OF FACILITIES & PROPERTY MANAGEMENT
700 SW HARRISON STREET 1200
TOPEKA, KANSAS 66603
TELE 785-296-8899
FAX 785-296-8898

KANSAS DEPARTMENT OF TRANSPORTATION
NEW SUBAREA FACILITY
CLAY CENTER, KANSAS
BUILDING NUMBER 276-21022

DRAWN BY: MLR
CHECKED BY: MLR
REV.:
DATE: 1-2021

WALL SECTIONS

A-014144

A5

ORIGINAL CONTRACT DOCUMENTS