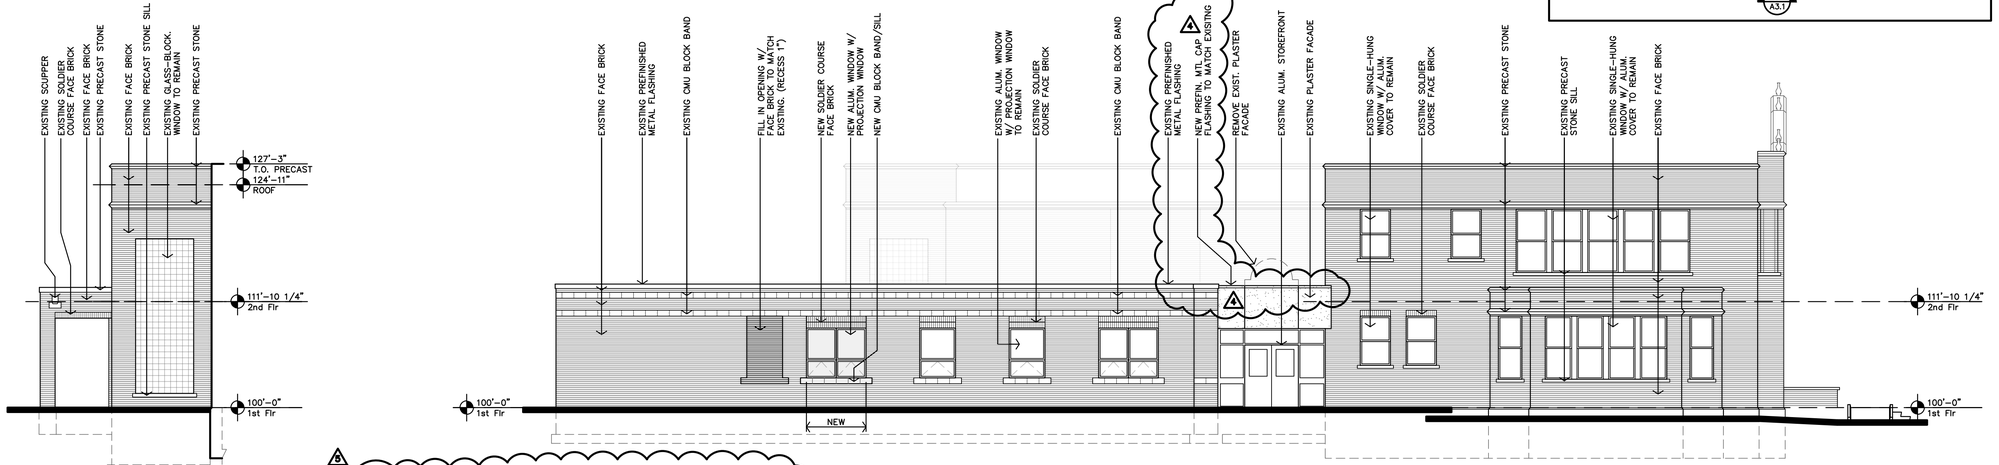

GENERAL NOTES
1. PARTIAL TUCKPOINTING AT REQUIRED AREAS PER SPECIFICATIONS.
2. Tuckpointing, ensure ladder supports and anchors are properly grouted and secure. Replace anchors and supports if required to ensure they are secure and safe for use.
3. Contractor to remove and replace all caulking at window and door frames, to be water & weather tight. At glass block openings, and during tuckpointing contractor shall remove all loose grout, tuckpoint all joints to ensure proper water and weather tightness.

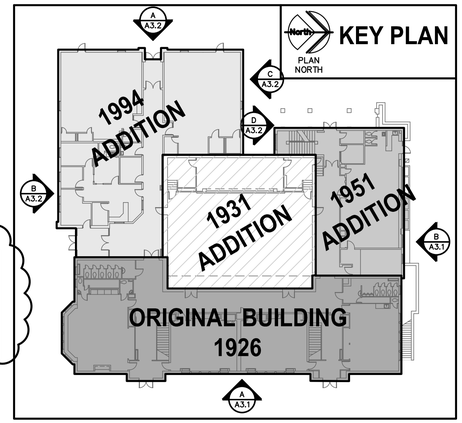

D SOUTH ELEVATION
1/8"=1'-0"

B SOUTH ELEVATION
1/8"=1'-0"

GENERAL NOTES
1. PARTIAL TUCKPOINTING AT REQUIRED AREAS PER SPECIFICATIONS.
2. Tuckpointing, ensure ladder supports and anchors are properly grouted and secure. Replace anchors and supports if required to ensure they are secure and safe for use.
3. Contractor to remove and replace all caulking at window and door frames, to be water & weather tight. At glass block openings, and during tuckpointing contractor shall remove all loose grout, tuckpoint all joints to ensure proper water and weather tightness.

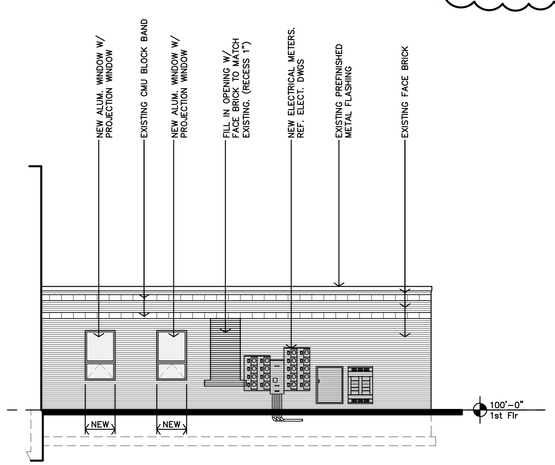

C NORTH ELEVATION
1/8"=1'-0"

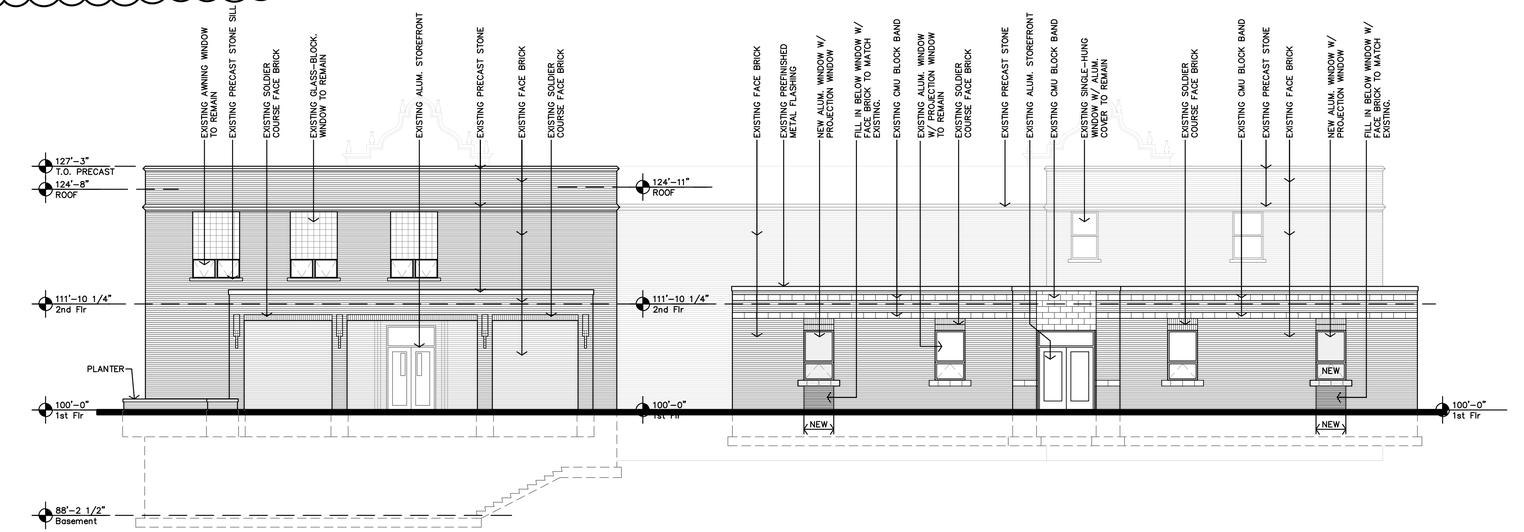

A WEST ELEVATION
1/8"=1'-0"

Architects Planners Designers
1800 Wyandotte St., Suite 102
Kansas City, MO 64108
jgr@jgrarchitects.com
730 N. Ninth
P.O. BOX 2928
Salina, KS 67402
785.827.0386
JONES GILLAM RENZ

STONEPOST LOFTS
AT WASHINGTON
HAYS, KANSAS

JEFFREY S. GILLAM
33821
9-25-2020
KANSAS
PROFESSIONAL ARCHITECT

REVISED:
2 1-6-2021
1 12-1-2020
DATE: 9-25-2020
JOB: 19-3009
SHEET: A3.2

COPYRIGHTED ©